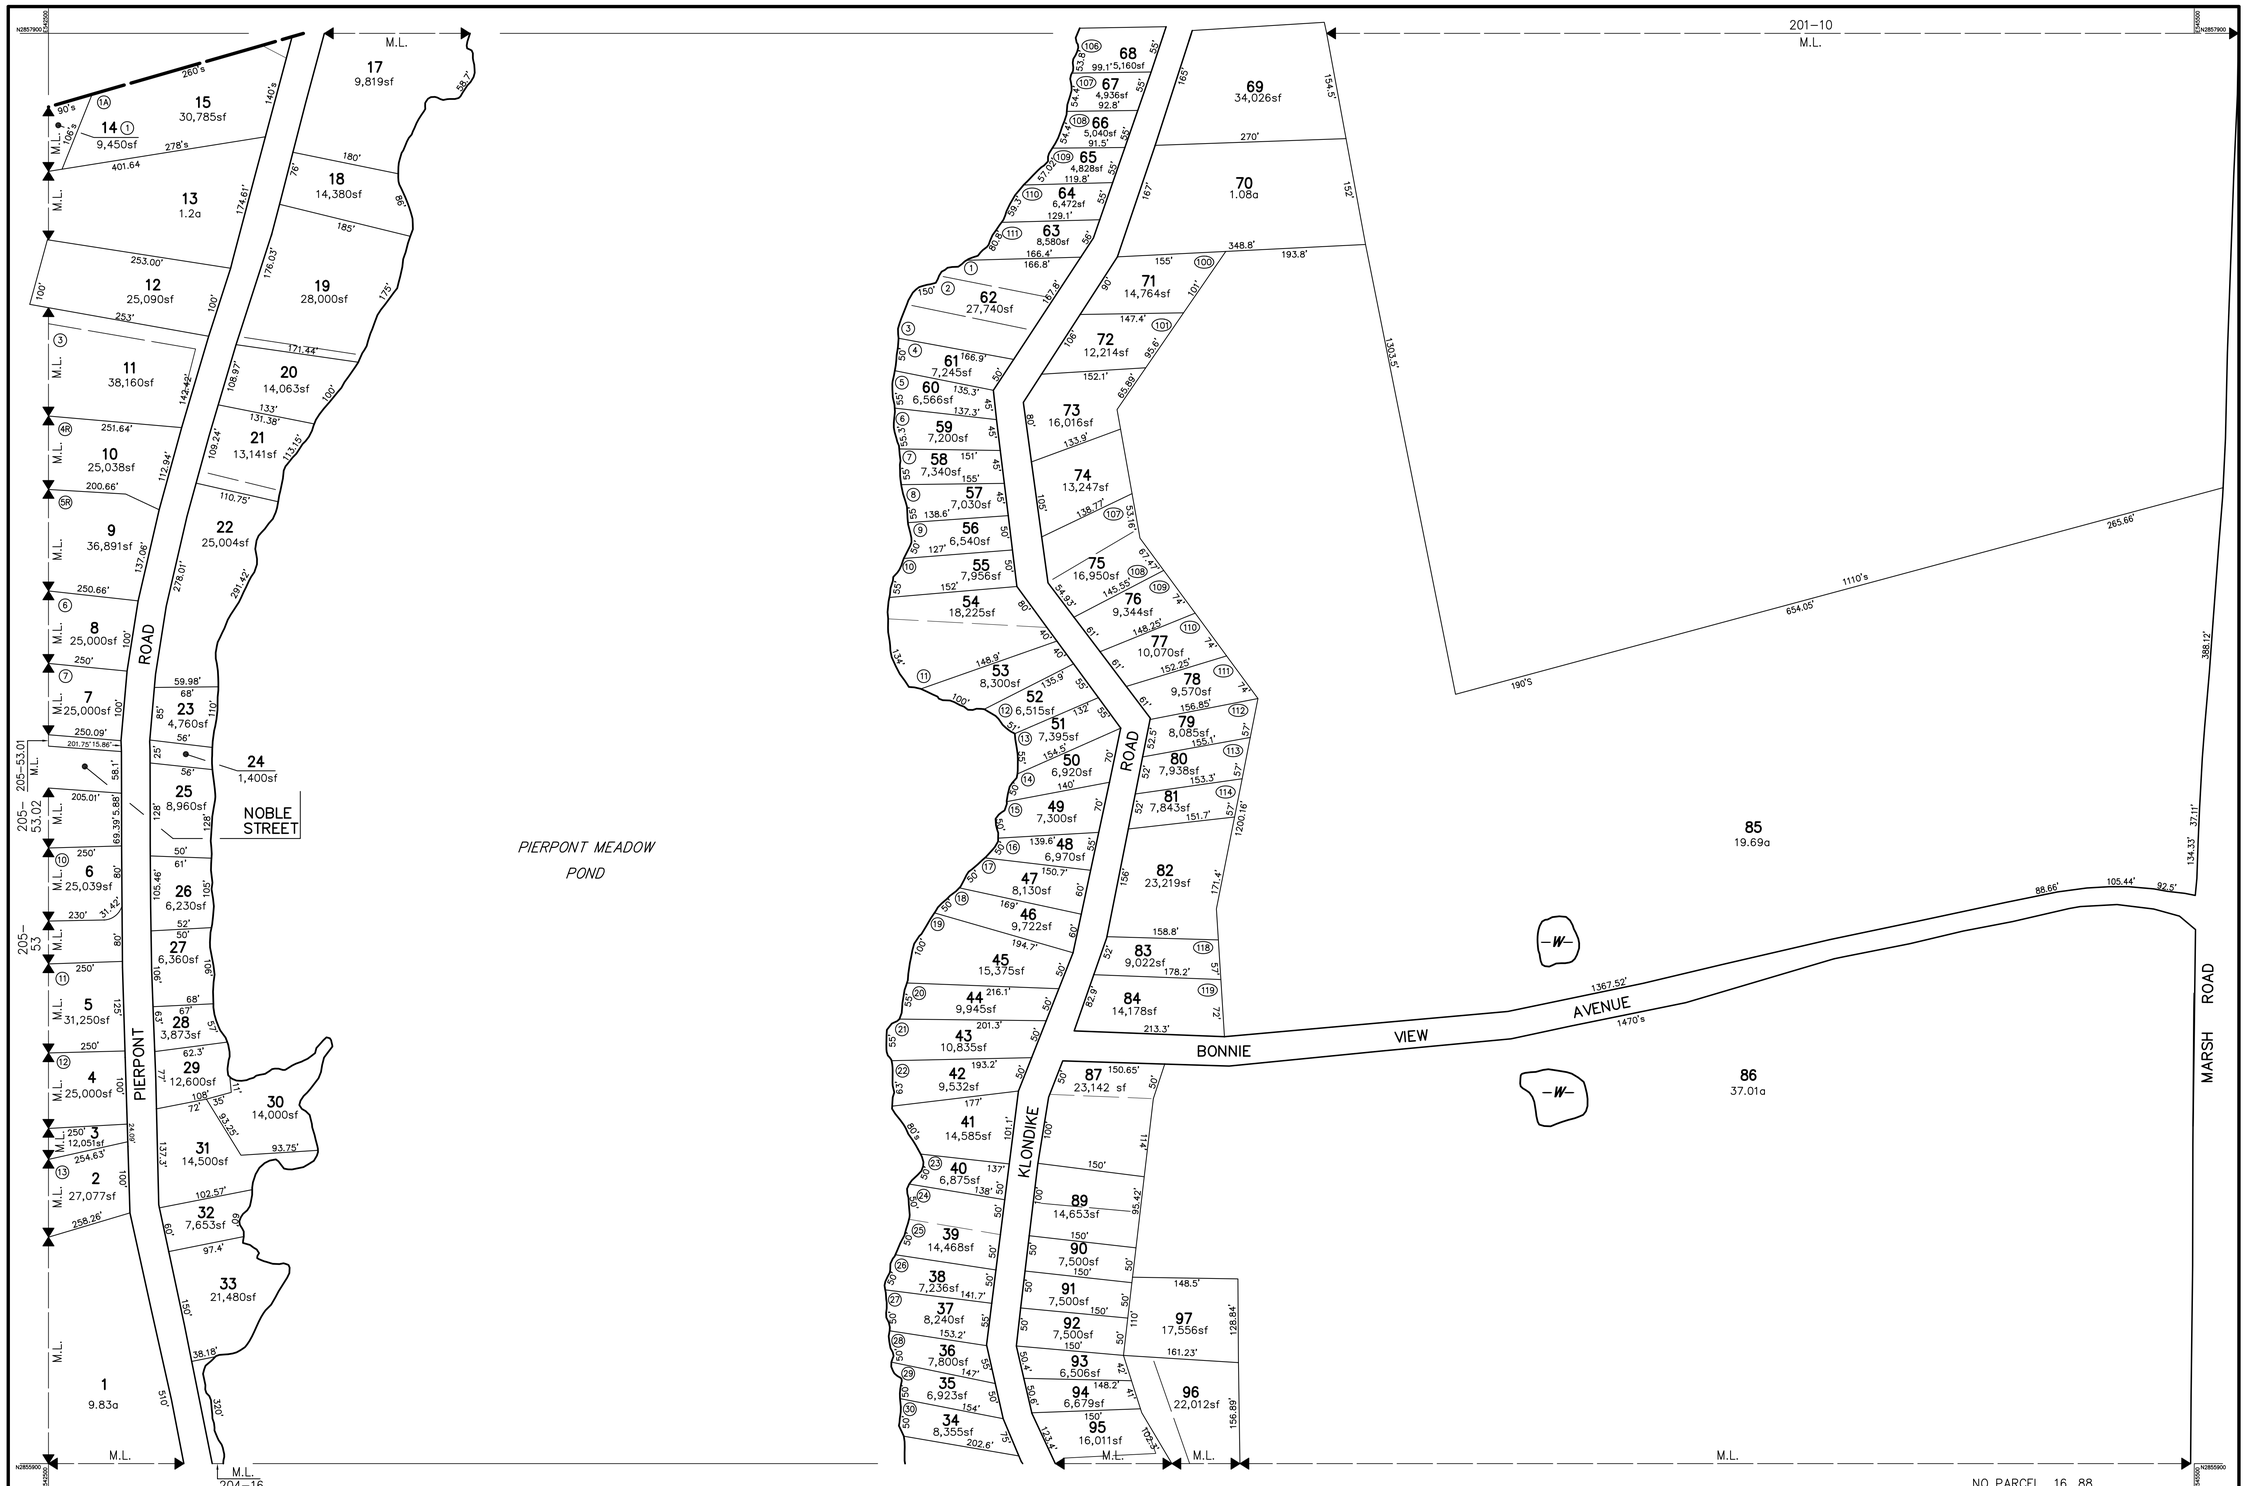

THIS MAP IS FOR ASSESSMENT PURPOSES. IT IS NOT VALID FOR LEGAL DESCRIPTION OR CONVEYANCE.

THE HORIZONTAL DATUM IS THE MASSACHUSETTS STATE PLANE COORDINATE SYSTEM, NAD 83.

REVISED AND REPRINTED BY
CARTOGRAPHIC ASSOC. INC.
PROFESSIONAL GIS CONSULTANTS
MUNICIPAL MAPPING – GIS – PUBLIC WORKS INFORMATION MANAGEMENT
11 PLEASANT STREET, LITTLETON, NEW HAMPSHIRE 03561
(603)444–6768 – 1(800)322–4540 – FAX (603)444–1366 – WWW.CAI–INFO.COM

LEGEND

AREA SURVEYED	a	EXEMPT PROPERTY	Ⓔ
AREA CALCULATED	a calc	SUBDIVISION LOT NO.	②
SCALED DIMENSION	100's	RIGHT OF WAY/ACCESS	R/W
RECORD DIMENSION	100'	COMMON OWNERSHIP	< >
WATER	–W–	WETLANDS	

SCALE 1" = 100'
FEET 50 0 100 200 300
METERS 25 0 25 50 75

REVISED TO :

PROPERTY MAPS
DUDLEY
MASSACHUSETTS

INDEX DIAGRAM
201 205 204 GN

MAP NO.
101