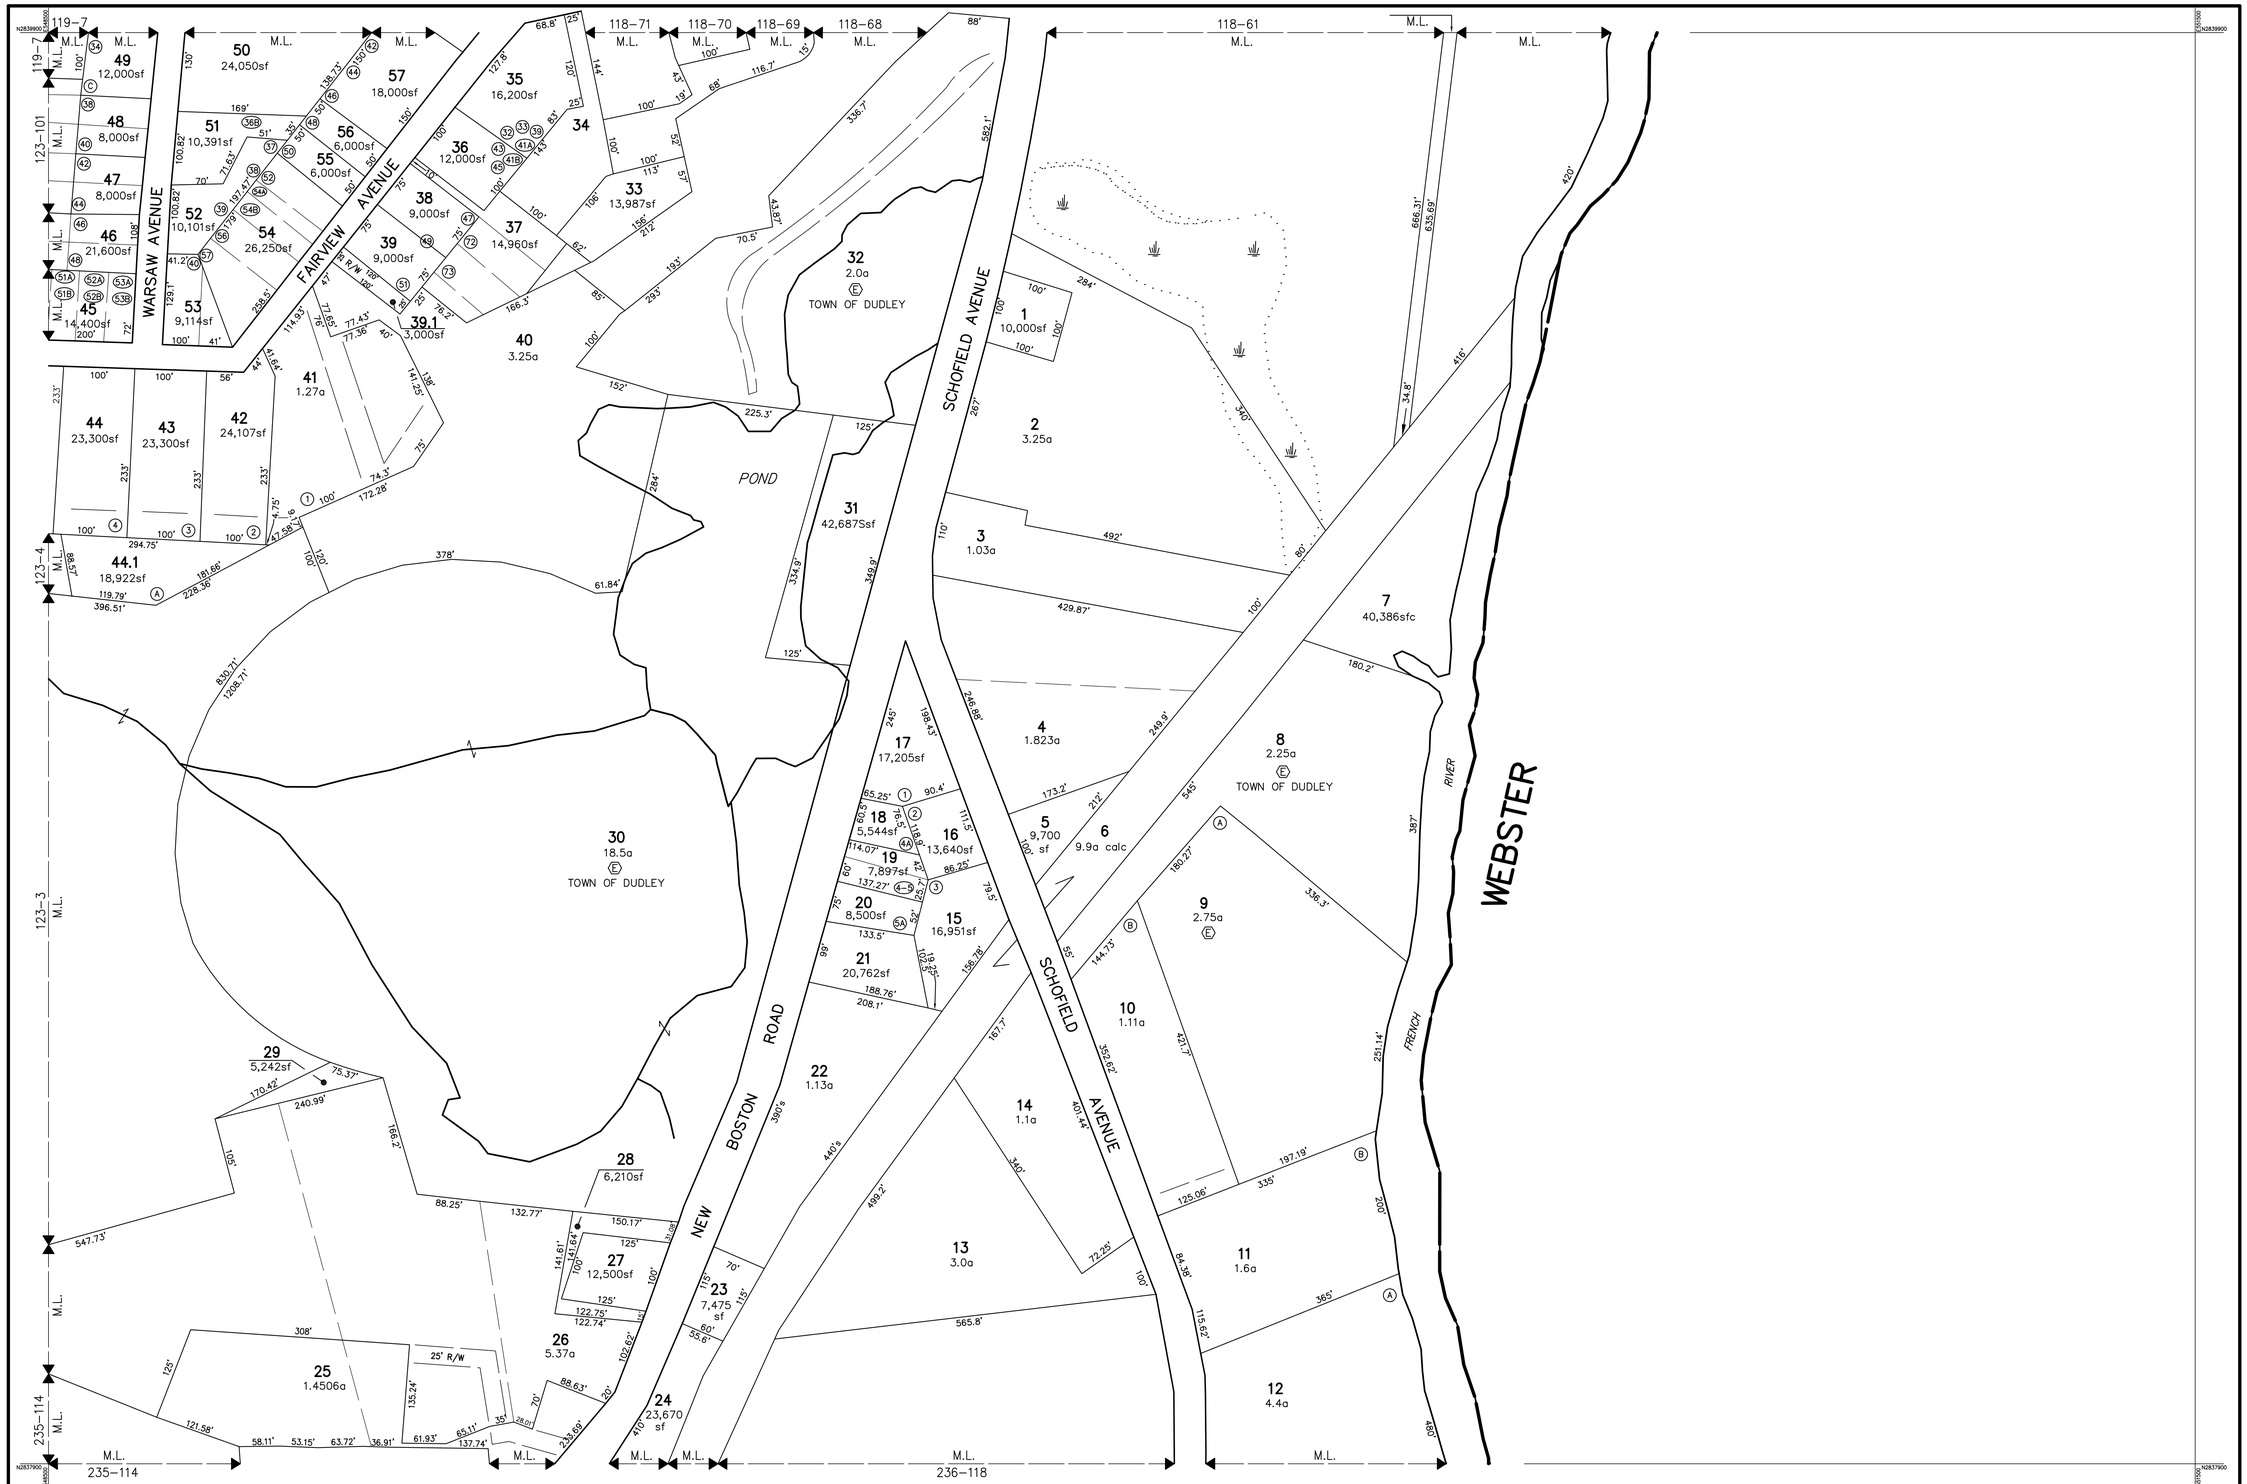

THIS MAP IS FOR ASSESSMENT PURPOSES. IT IS NOT VALID FOR LEGAL DESCRIPTION OR CONVEYANCE.

THE HORIZONTAL DATUM IS THE MASSACHUSETTS STATE PLANE COORDINATE SYSTEM, NAD 83.

REVISED AND REPRINTED BY
CARTOGRAPHIC ASSOC. INC.
PROFESSIONAL GIS CONSULTANTS
MUNICIPAL MAPPING – GIS – PUBLIC WORKS INFORMATION MANAGEMENT
11 PLEASANT STREET, LITTLETON, NEW HAMPSHIRE 03561
(603)444–6768 – 1(800)322–4540 – FAX (603)444–1366 – WWW.CAI–INFO.COM

LEGEND

AREA SURVEYED . . . . . a	EXEMPT PROPERTY. . . . . Ⓔ
AREA CALCULATED . . . . . a calc	SUBDIVISION LOT NO. . . . . ②
SCALED DIMENSION . . . . . 100's	RIGHT OF WAY/ACCESS . . . . R/W
RECORD DIMENSION . . . . . 100'	COMMON OWNERSHIP . . . . .
WATER . . . . . –W–	WETLANDS . . . . .

FEET SCALE 1" = 100'
50 0 100 200 300
25 0 25 50 75
METERS

REVISED TO :

PROPERTY MAPS
DUDLEY
MASSACHUSETTS

INDEX DIAGRAM
119 118
123
235 236
GN

MAP NO.
124