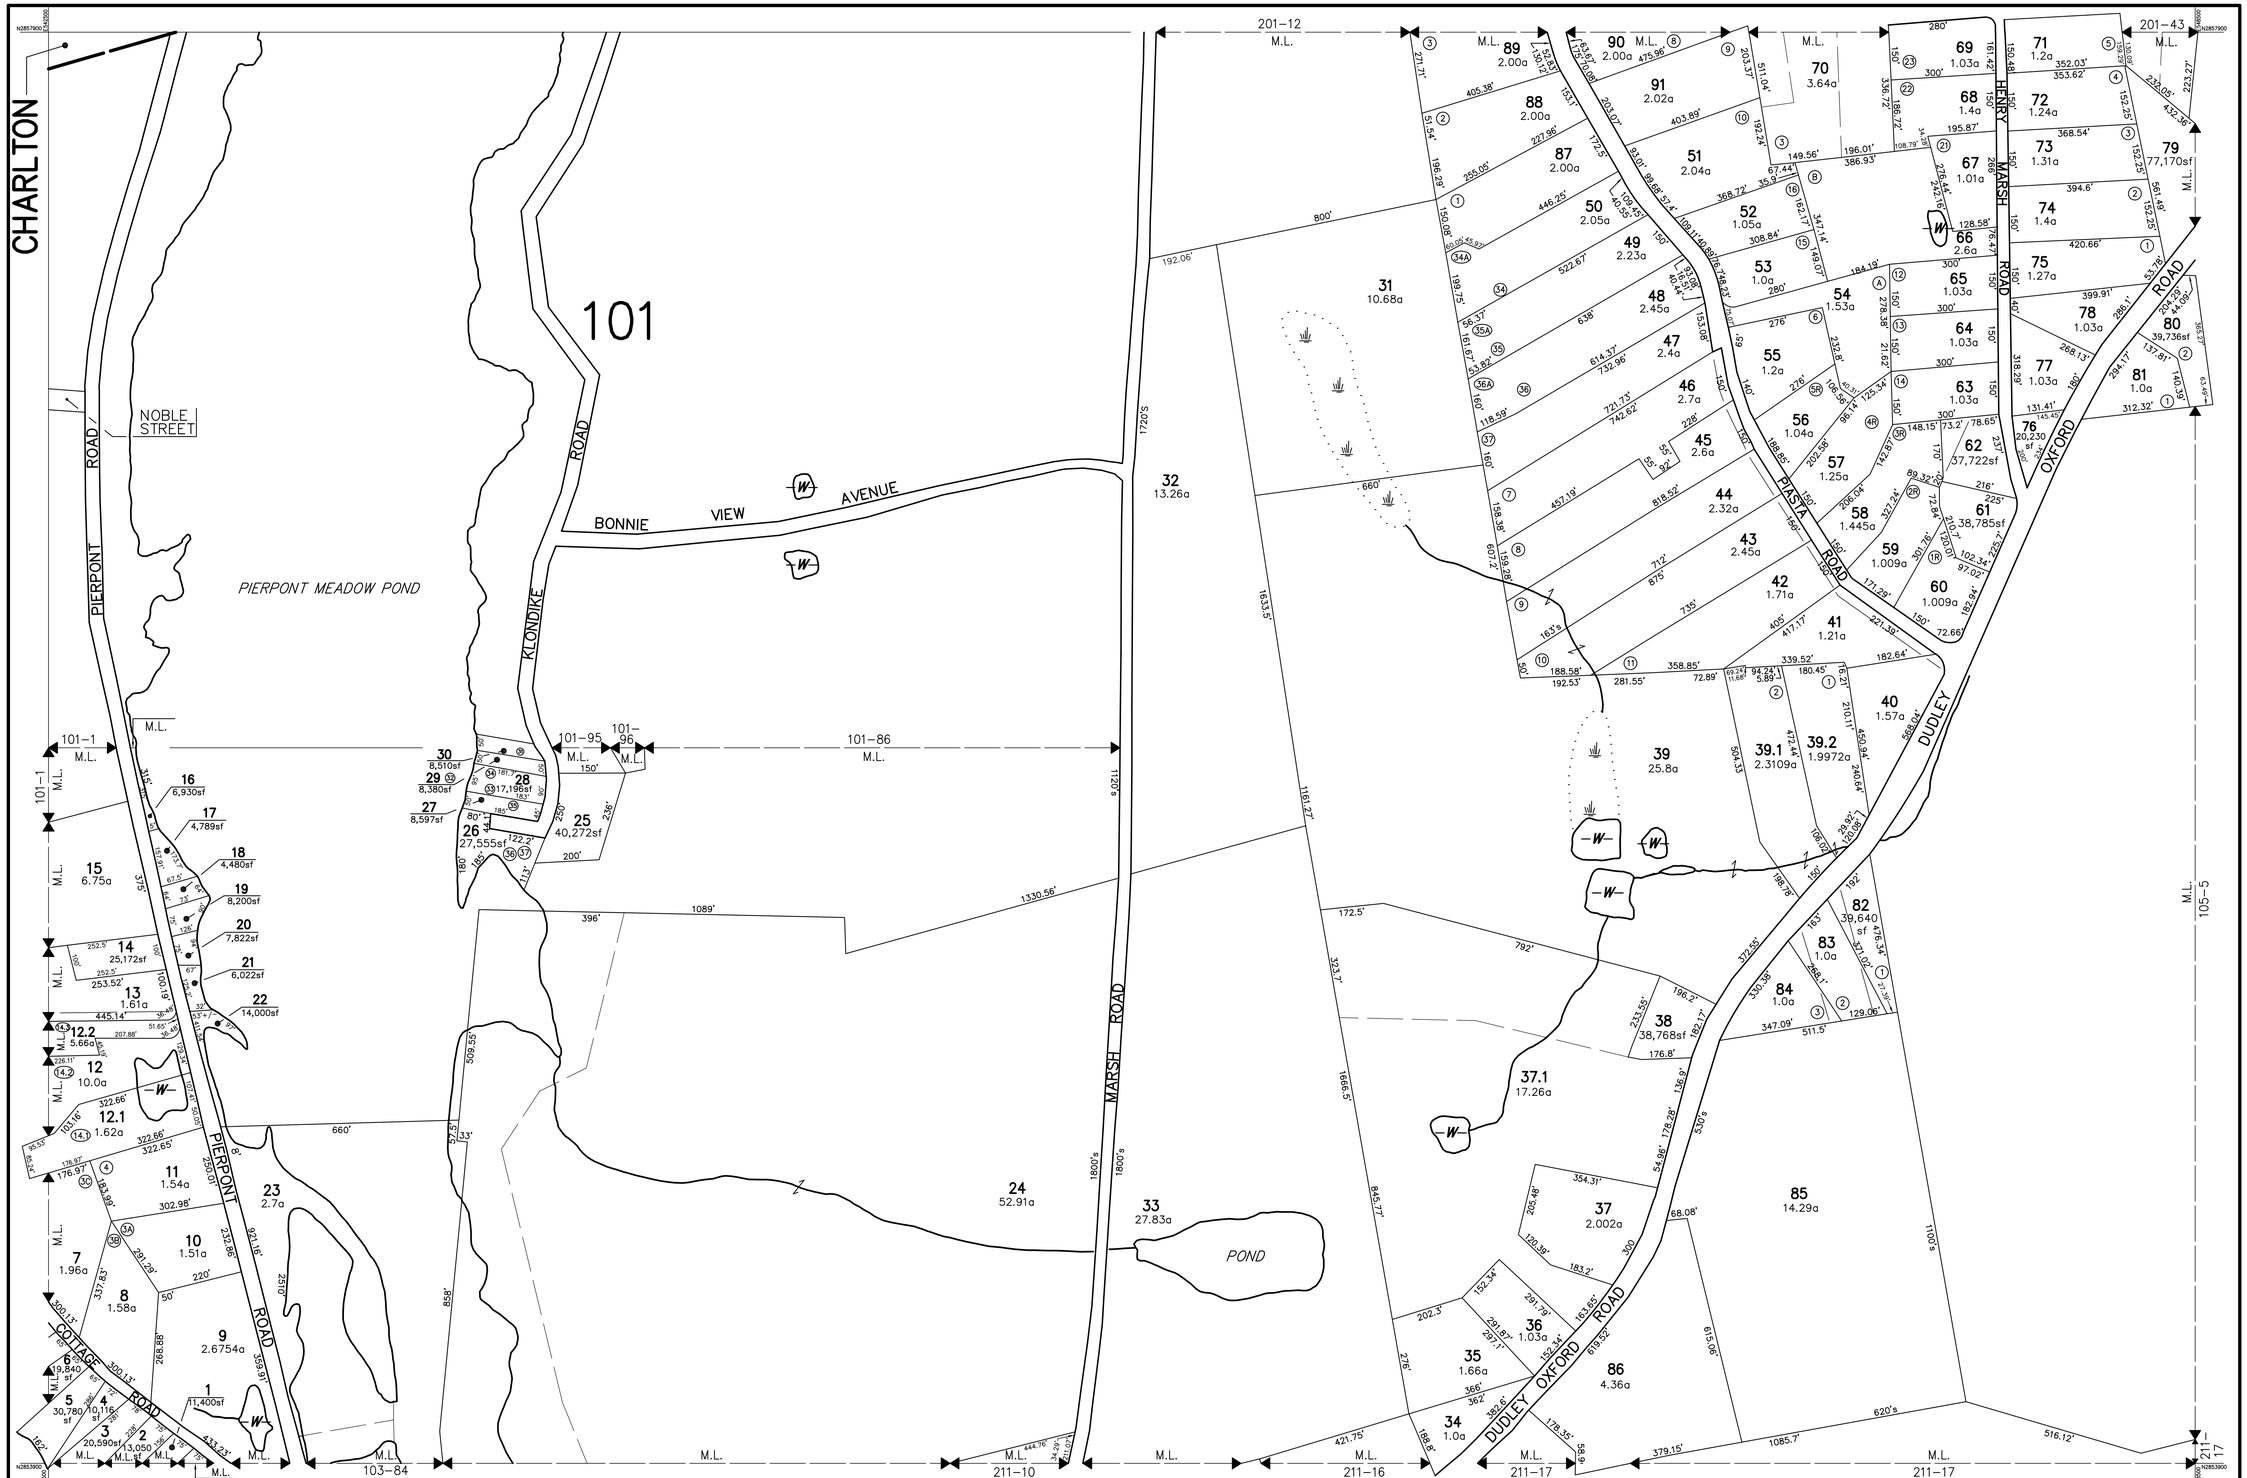

THIS MAP IS FOR ASSESSMENT PURPOSES. IT IS NOT VALID FOR LEGAL DESCRIPTION OR CONVEYANCE.

THE HORIZONTAL DATUM IS THE MASSACHUSETTS STATE PLANE COORDINATE SYSTEM, NAD 83.

REVISED AND REPRINTED BY
CARTOGRAPHIC ASSOC. INC.
PROFESSIONAL GIS CONSULTANTS
MUNICIPAL MAPPING – GIS – PUBLIC WORKS INFORMATION MANAGEMENT
11 PLEASANT STREET, LITTLETON, NEW HAMPSHIRE 03561
(603)444–6768 – 1(800)322–4540 – FAX (603)444–1366 – WWW.CAI–INFO.COM

LEGEND

AREA SURVEYED . . . . . a	EXEMPT PROPERTY. . . . . (E)
AREA CALCULATED . . . . . a calc	SUBDIVISION LOT NO. . . . . (2)
SCALED DIMENSION . . . . . 100's	RIGHT OF WAY/ACCESS . . . . . R/W
RECORD DIMENSION . . . . . 100'	COMMON OWNERSHIP . . . . .
WATER . . . . . –W–	WETLANDS . . . . .

SCALE 1" = 200'
FEET 100 0 200 400 600
METERS 50 0 50 100 150

REVISED TO :

PROPERTY MAPS
DUDLEY
MASSACHUSETTS

INDEX DIAGRAM
201 202
205 203
103 211 212
GN N

MAP NO.
204