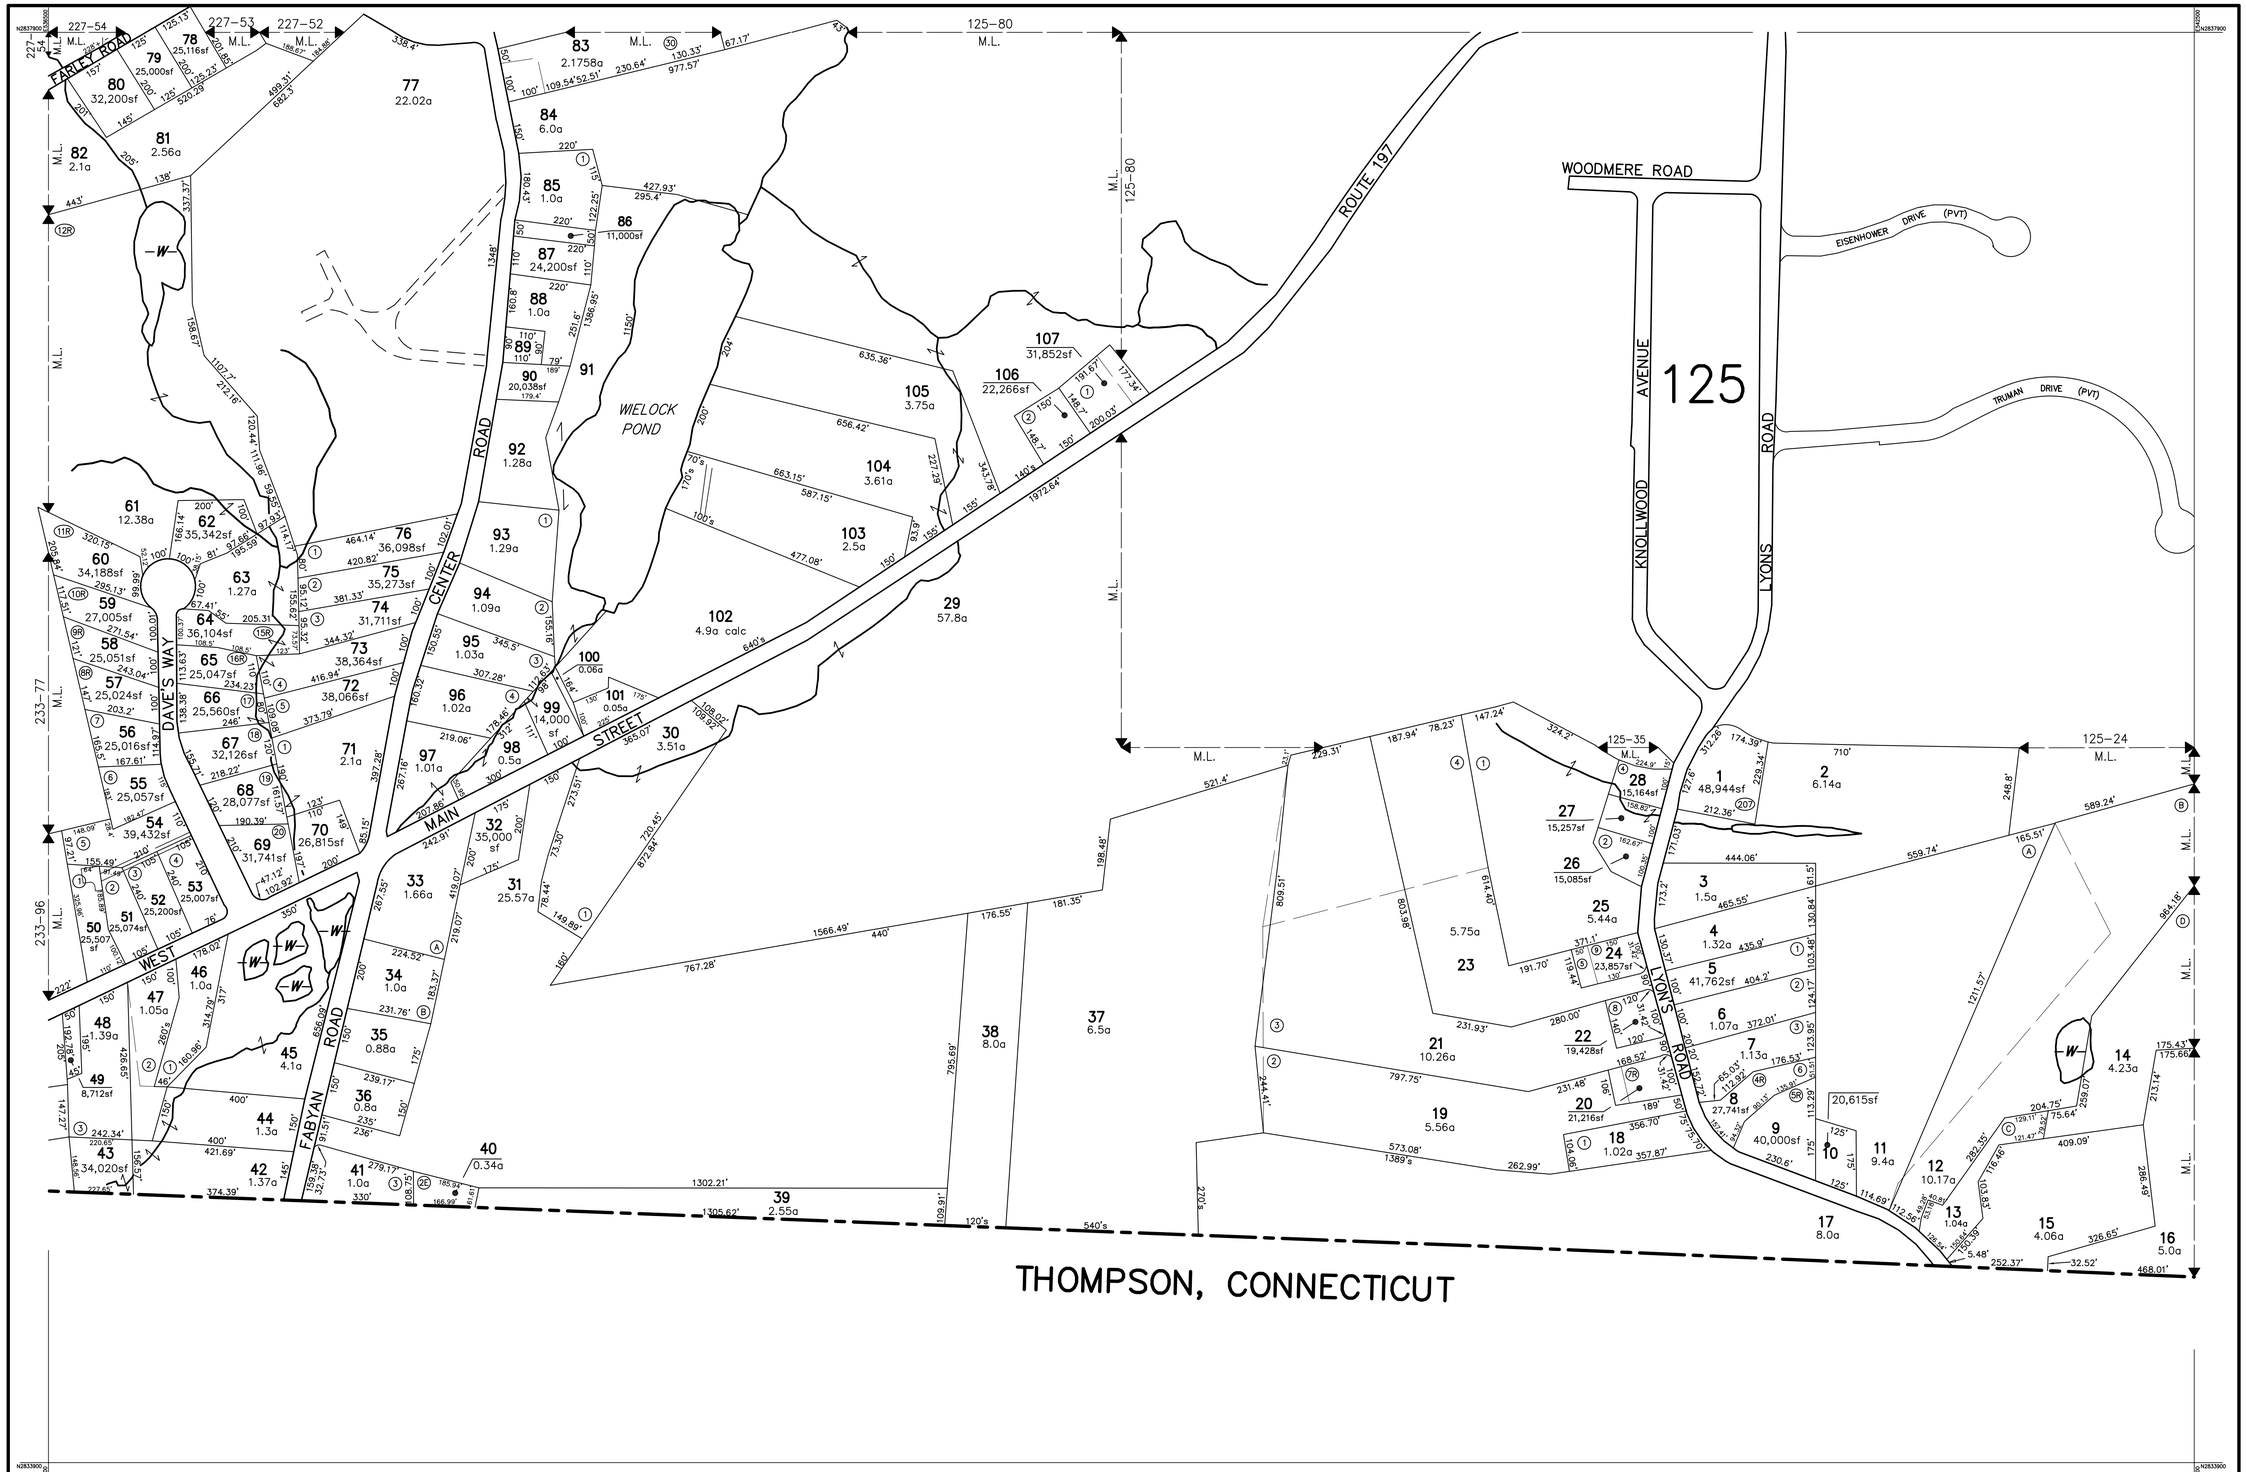


THIS MAP IS FOR ASSESSMENT PURPOSES. IT IS NOT VALID FOR LEGAL DESCRIPTION OR CONVEYANCE.

THE HORIZONTAL DATUM IS THE MASSACHUSETTS STATE PLANE COORDINATE SYSTEM, NAD 83.

REVISED AND REPRINTED BY
CARTOGRAPHIC ASSOC. INC.
PROFESSIONAL GIS CONSULTANTS
MUNICIPAL MAPPING – GIS – PUBLIC WORKS INFORMATION MANAGEMENT
11 PLEASANT STREET, LITTLETON, NEW HAMPSHIRE 03561
(603)444-6768 – 1(800)322-4540 – FAX (603)444-1366 – WWW.CAI-INFO.COM

LEGEND

| | | | |
|---|---|---|---|
| AREA SURVEYED | a | EXEMPT PROPERTY | (E) |
| AREA CALCULATED | a calc | SUBDIVISION LOT NO. | (2) |
| SCALED DIMENSION | 100's | RIGHT OF WAY/ACCESS | R/W |
| RECORD DIMENSION | 100' | COMMON OWNERSHIP | |
| WATER | –W– | WETLANDS | |

SCALE 1" = 200'
FEET 100 0 200 400 600
METERS 50 0 50 100 150

REVISED TO :

PROPERTY MAPS
# DUDLEY
MASSACHUSETTS

INDEX DIAGRAM

| | | |
|---|---|---|
| 228 | 227/121 | 122 |
| 233 | | 235 |

MAP NO. 234