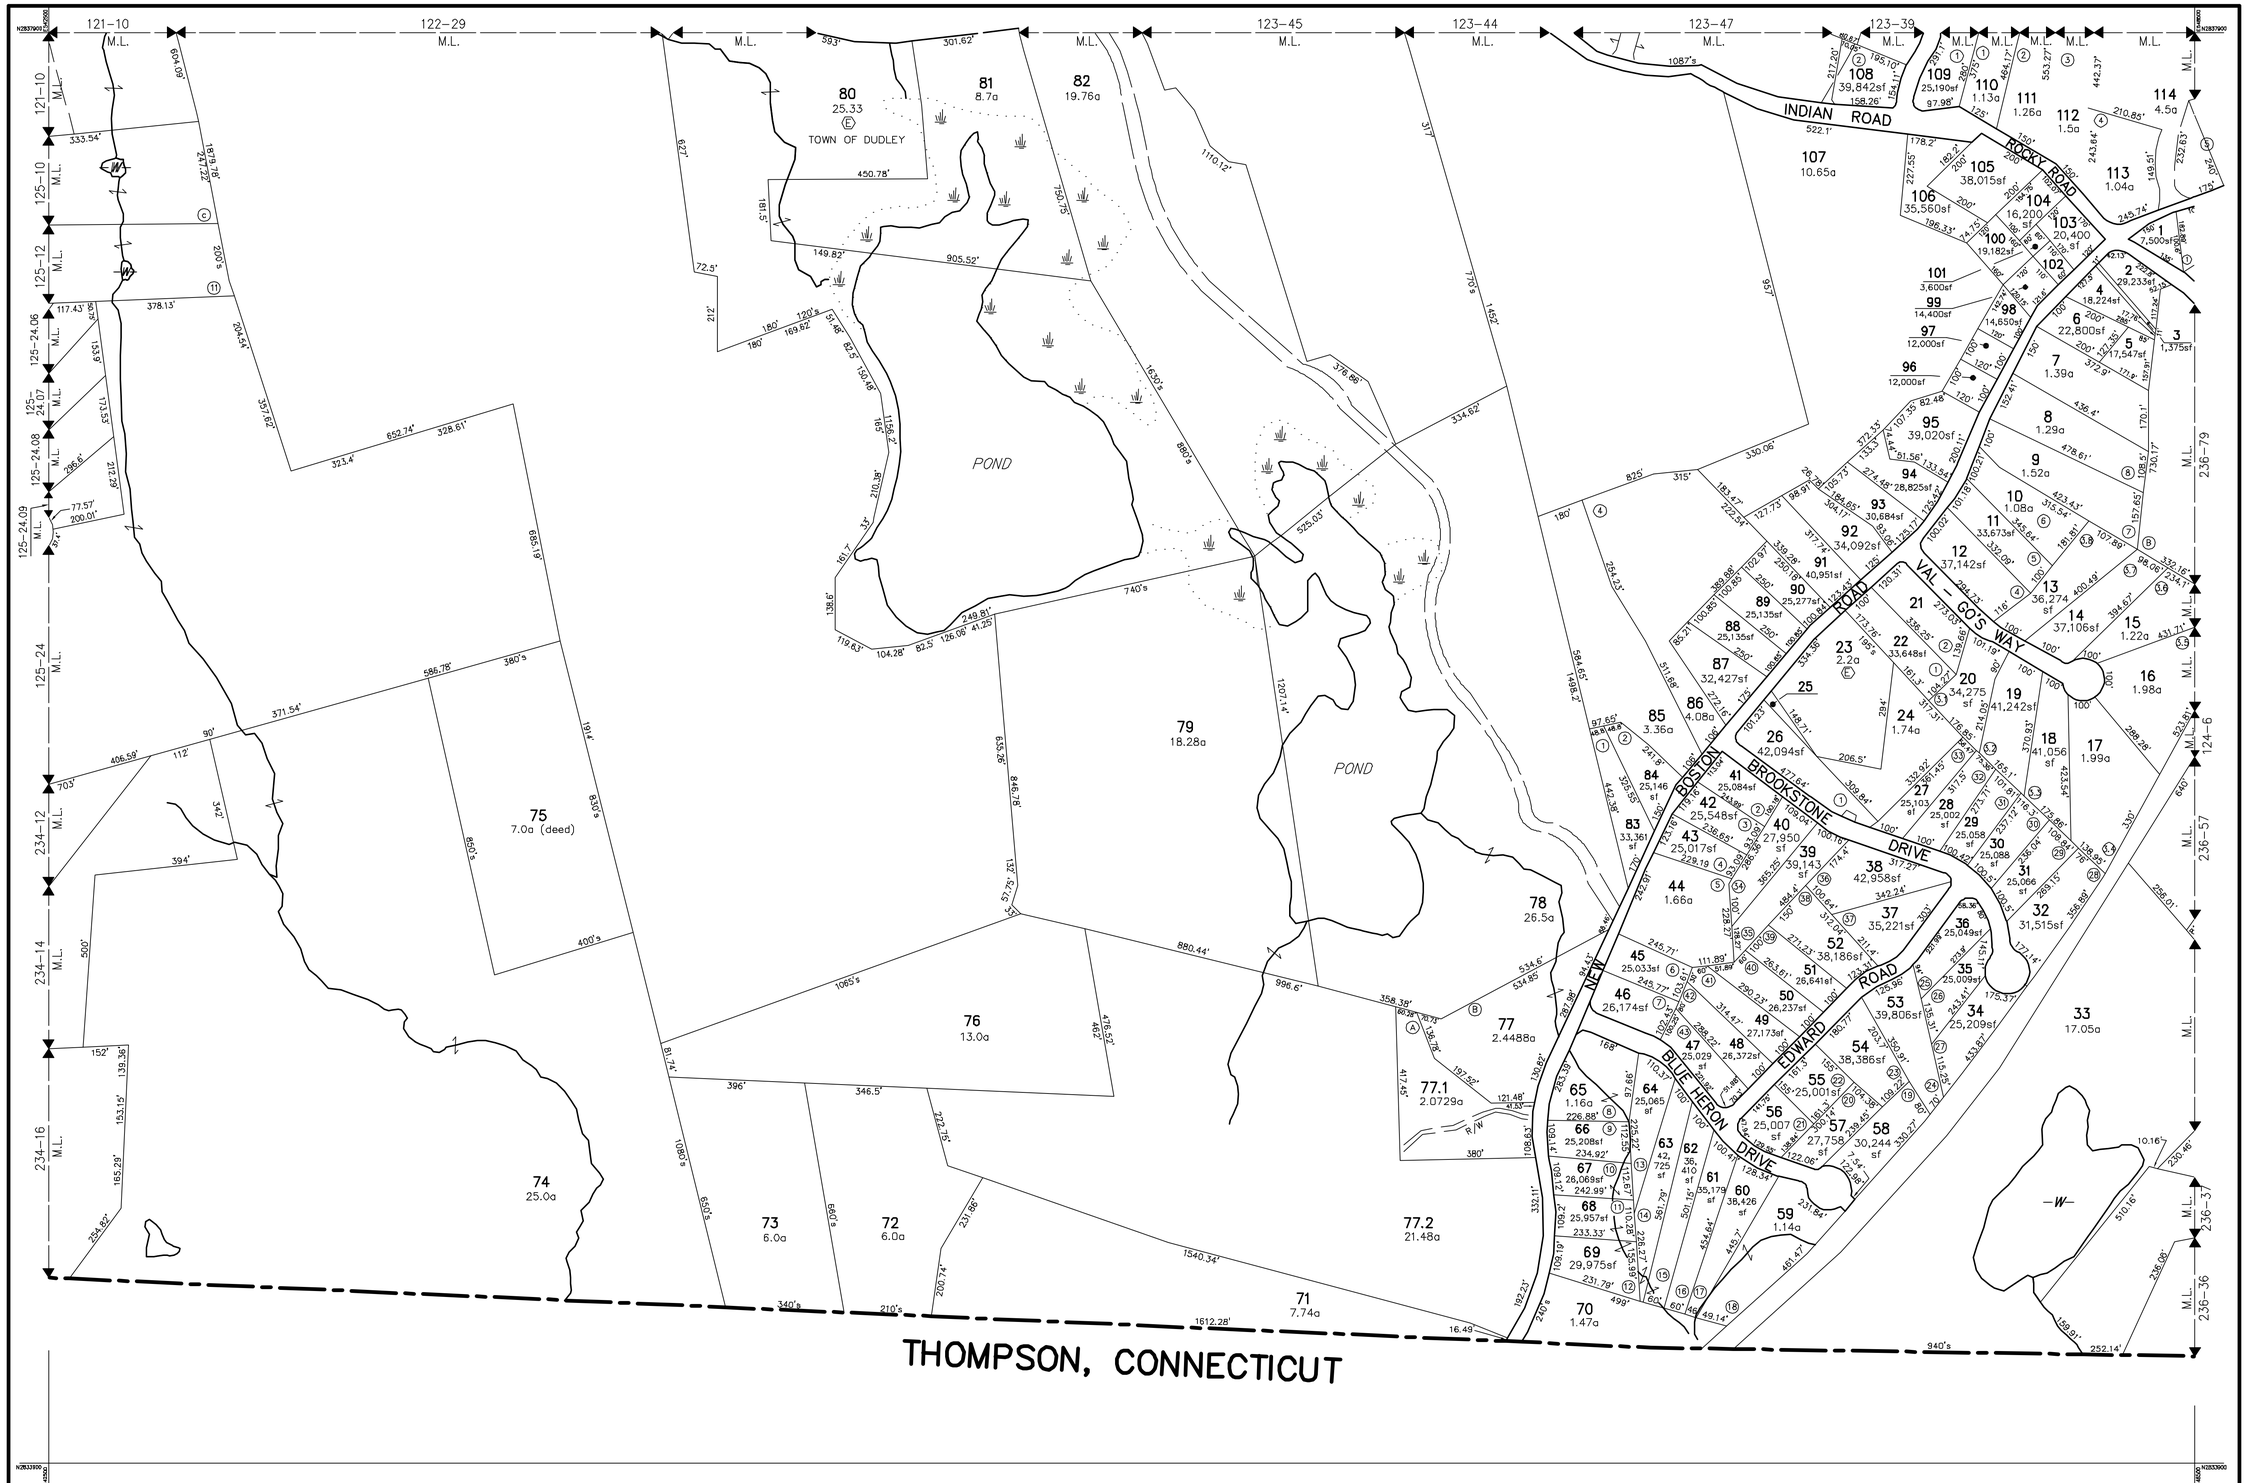

THIS MAP IS FOR ASSESSMENT PURPOSES. IT IS NOT VALID FOR LEGAL DESCRIPTION OR CONVEYANCE.

THE HORIZONTAL DATUM IS THE MASSACHUSETTS STATE PLANE COORDINATE SYSTEM, NAD 83.

REVISED AND REPRINTED BY
CARTOGRAPHIC ASSOC. INC.
PROFESSIONAL GIS CONSULTANTS
MUNICIPAL MAPPING – GIS – PUBLIC WORKS INFORMATION MANAGEMENT
11 PLEASANT STREET, LITTLETON, NEW HAMPSHIRE 03561
(603)444–6768 – 1(800)322–4540 – FAX (603)444–1366 – WWW.CAI–INFO.COM

LEGEND

AREA SURVEYED	a	EXEMPT PROPERTY	(E)
AREA CALCULATED	a calc	SUBDIVISION LOT NO.	(2)
SCALED DIMENSION	100's	RIGHT OF WAY/ACCESS	
RECORD DIMENSION	100'	COMMON OWNERSHIP	
WATER	–W–	WETLANDS	

SCALE 1" = 200'
FEET 100 0 200 400 600
METERS 50 0 50 100 150

REVISED TO :

PROPERTY MAPS
DUDLEY
MASSACHUSETTS

INDEX DIAGRAM
121 122 123 124
125 236
234
GN

MAP NO.
235